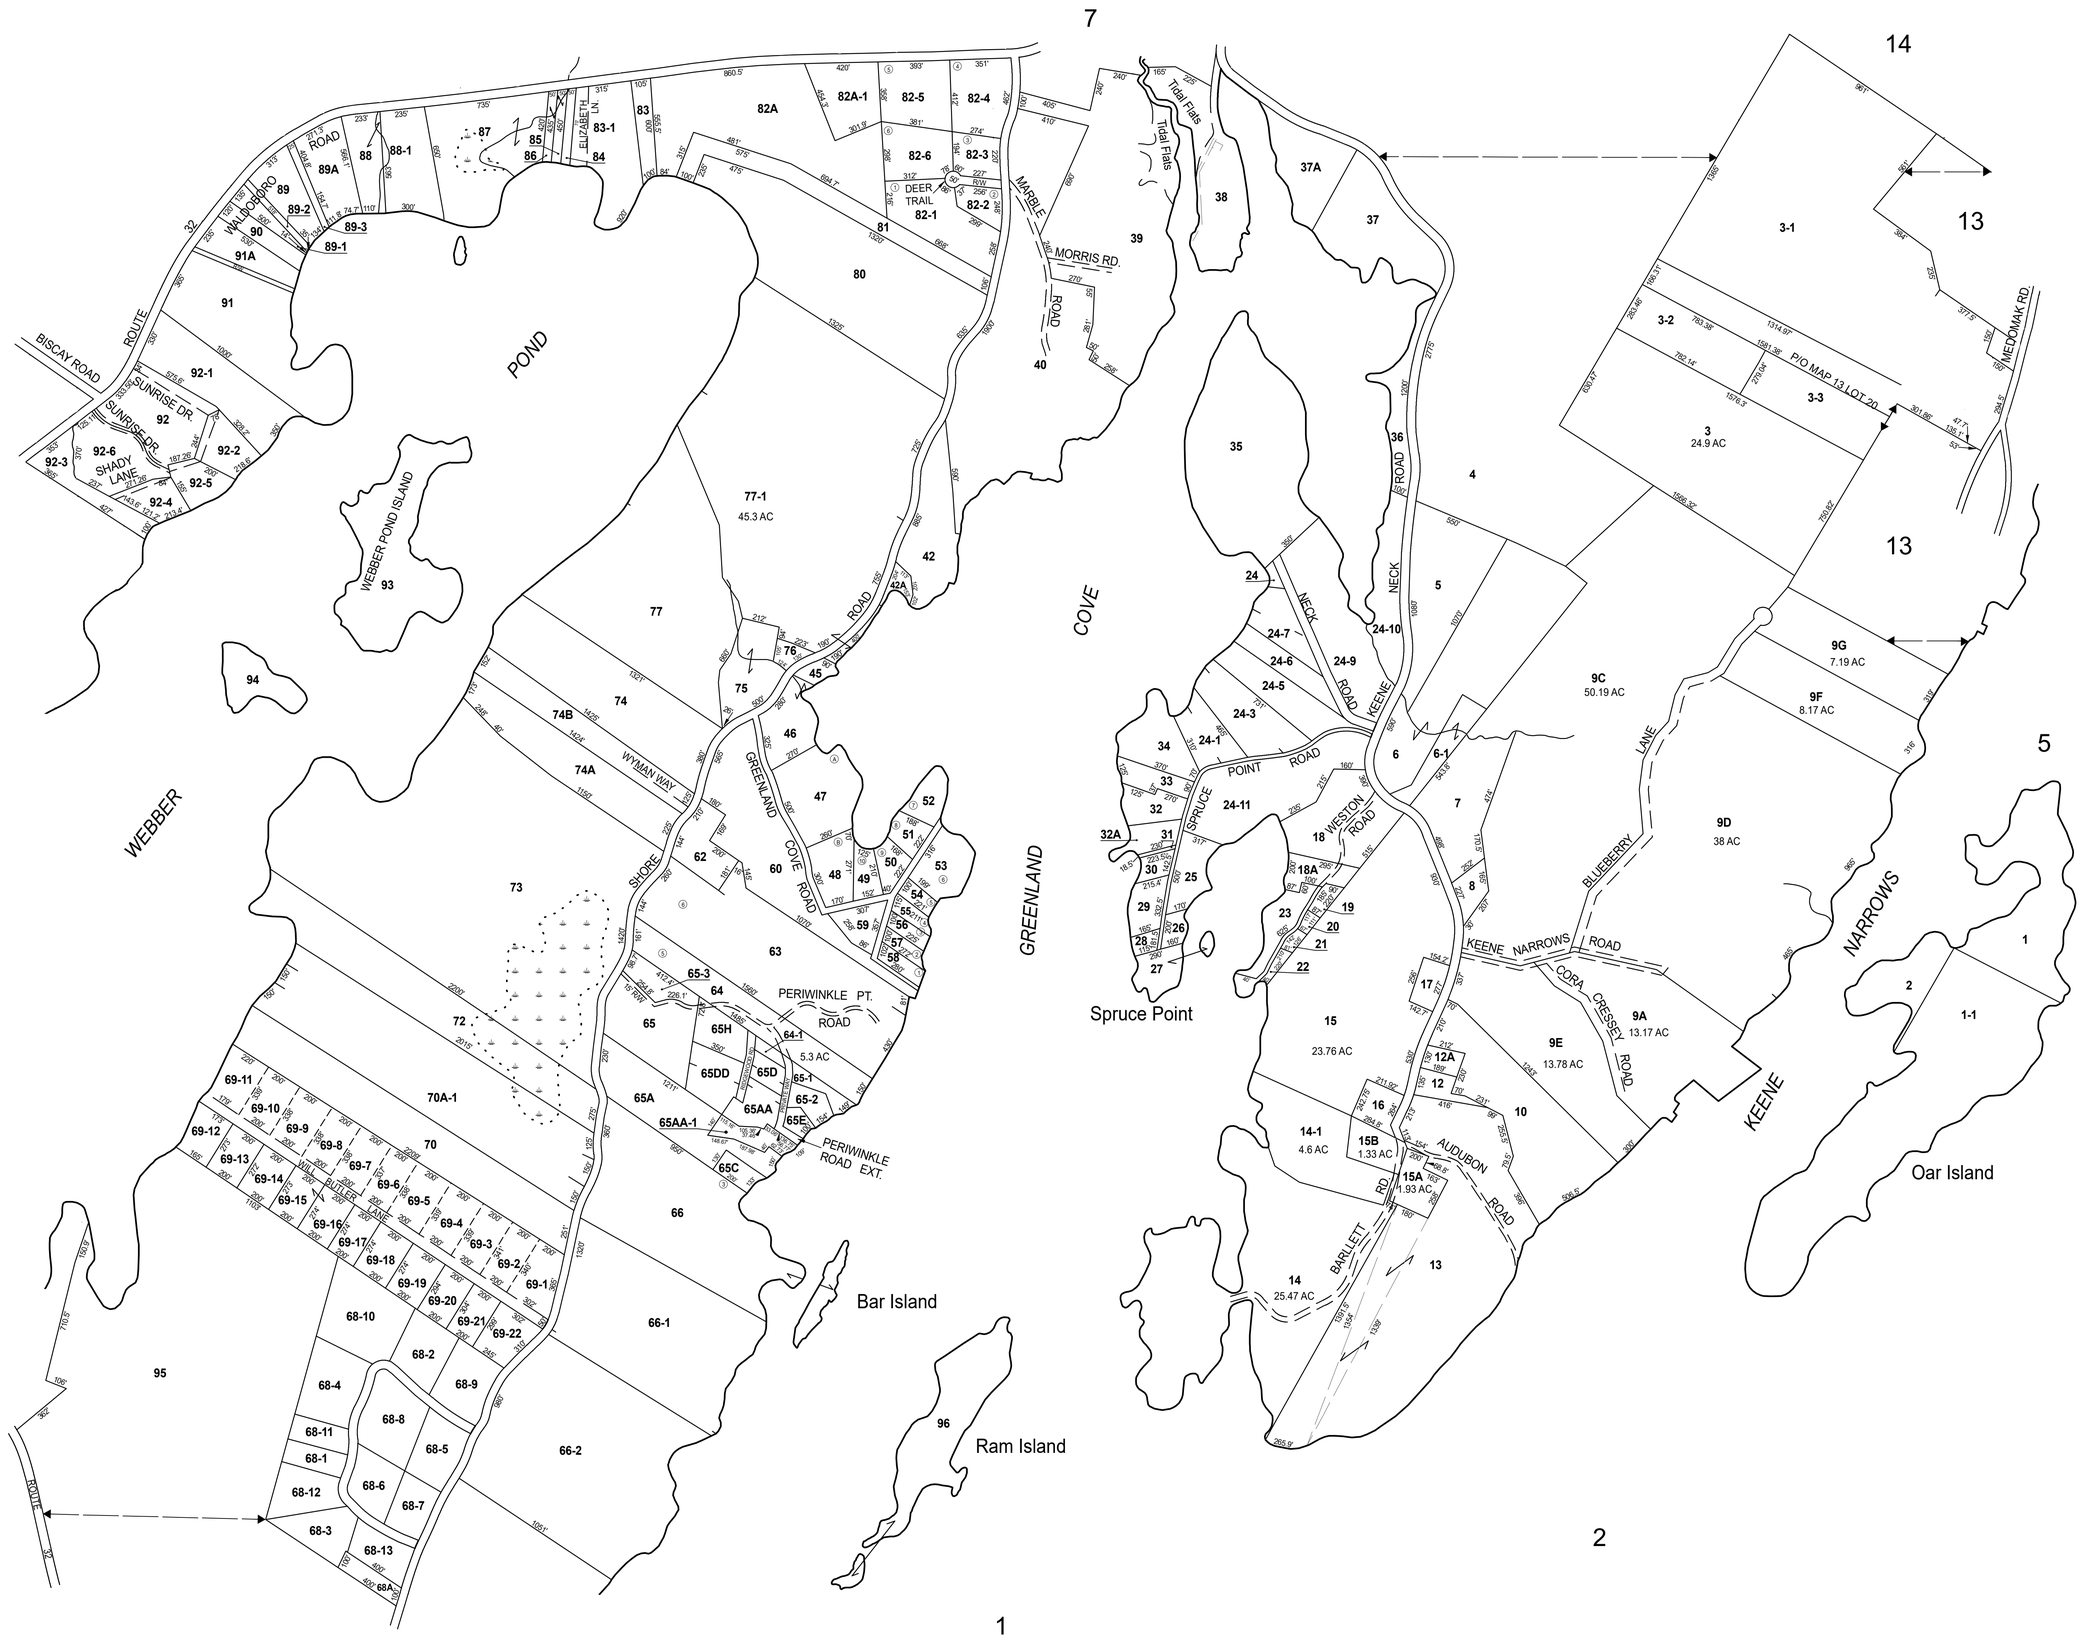

NO PARCEL 43, 44, 61

THIS MAP IS FOR ASSESSMENT PURPOSES. IT IS NOT VALID FOR LEGAL DESCRIPTION OR CONVEYANCE.

THE HORIZONTAL DATUM IS THE MAINE STATE PLANE COORDINATE SYSTEM, NAD 83.

ORIGINAL MAPPING BY JAMES W. SEWALL COMPANY, OLD TOWN, MAINE

REVISED & REPRINTED BY

CAI Technologies
Precision Mapping. Geospatial Solutions.
11 Pleasant Street, Littleton, NH 03561
800.322.4540 - www.cai-tech.com

LEGEND

PARCEL NUMBER	16	SUBDIVISION LOT NO.	2
PARCEL AREA	AC	RIGHT OF WAY/ACCESS	ROW
RECORD DIMENSION	100'	COMMON OWNERSHIP	OR
MATCH LINE	M.L.	WETLANDS	
WATER			

SCALE: 1" = 400'
FEET 400 200 0 400 800 1,200
METERS 100 50 0 100 200 300

REVISED TO: APRIL 1, 2021

PROPERTY MAPS

BREMEN

MAINE

INDEX DIAGRAM

MAP NO.

4