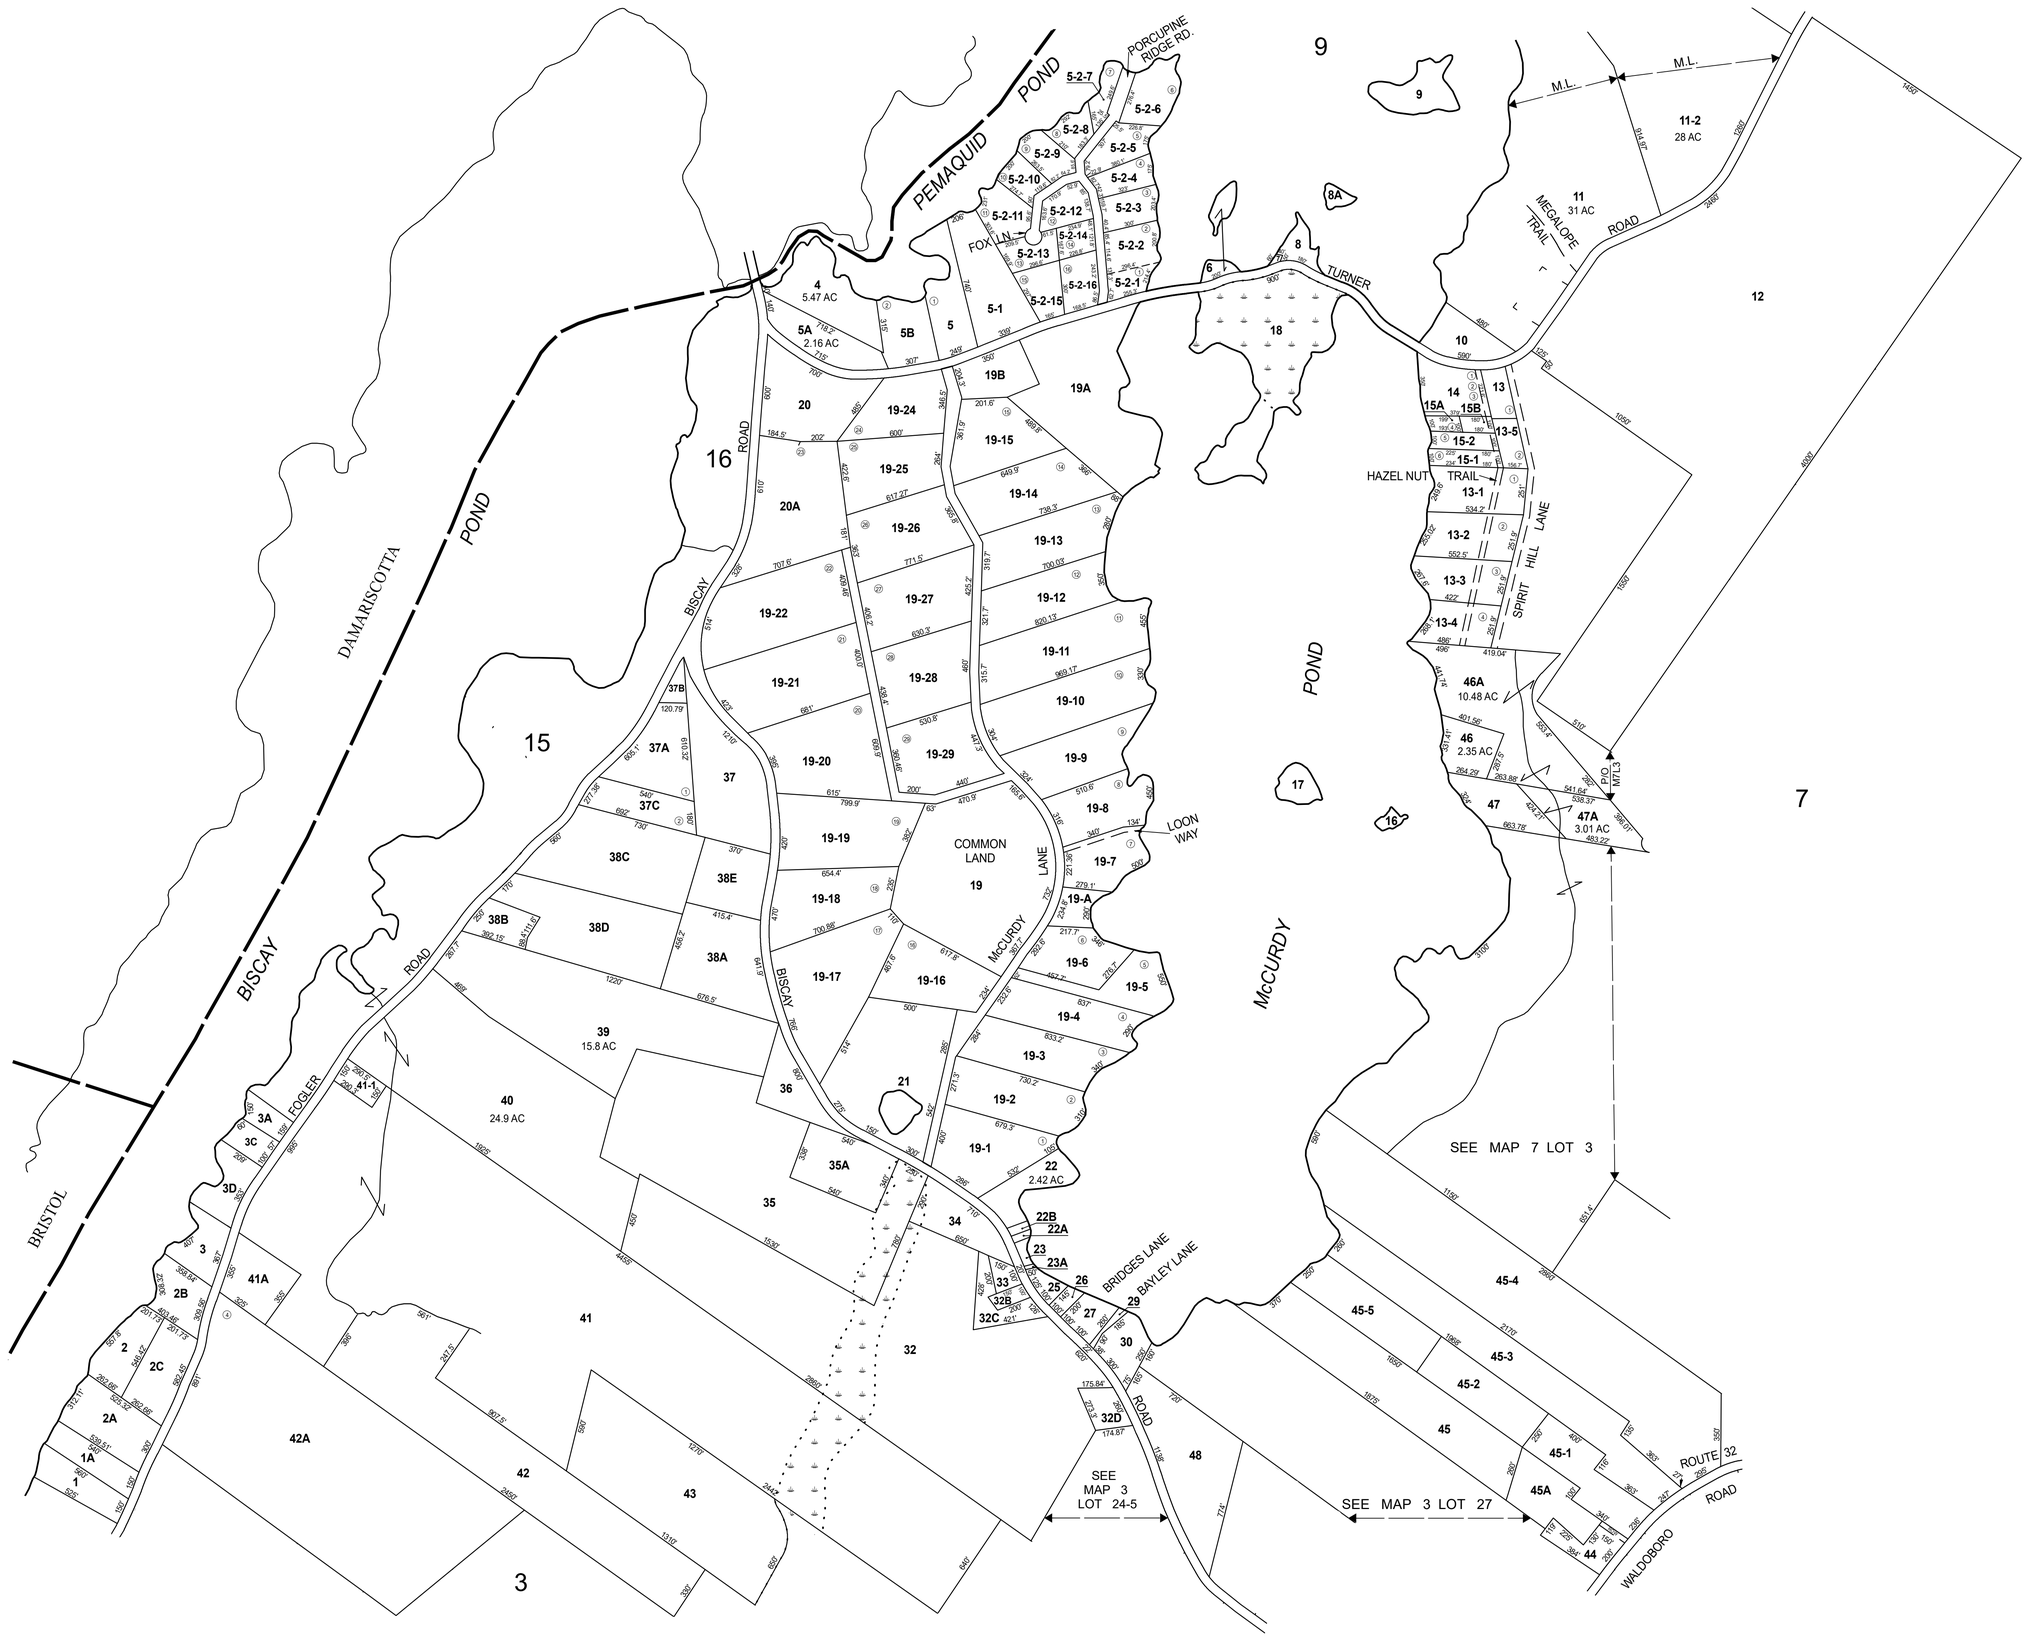

NO PARCEL 24

THIS MAP IS FOR ASSESSMENT PURPOSES. IT IS NOT VALID FOR LEGAL DESCRIPTION OR CONVEYANCE.

THE HORIZONTAL DATUM IS THE MAINE STATE PLANE COORDINATE SYSTEM, NAD 83.

ORIGINAL MAPPING BY JAMES W. SEWALL COMPANY, OLD TOWN, MAINE

REVISED & REPRINTED BY

CAI Technologies
Precision Mapping. Geospatial Solutions.
11 Pleasant Street, Littleton, NH 03561
800.322.4540 - www.cai-tech.com

LEGEND

PARCEL NUMBER	16
PARCEL AREA	AC
RECORD DIMENSION	100'
MATCH LINE	M.L.
WATER	
SUBDIVISION LOT NO.	2
RIGHT OF WAY/ACCESS	60W
COMMON OWNERSHIP	OR
WETLANDS	

SCALE: 1" = 400'

FEET 400 200 0 400 800 1,200

METERS 100 50 0 100 200 300

REVISED TO: APRIL 1, 2021

PROPERTY MAPS

BREMEN

MAINE

INDEX DIAGRAM

MAP NO.

6